TREMPRO 160

Table of Contents

R-BG-01 (PDF): Residential at Below Grade - EN 1

R-BG-P-01 (PDF): Residential Below Grade Penetration - EN 2

R-T-01 (PDF): Residential Below Grade to Above Grade Transition - EN 3

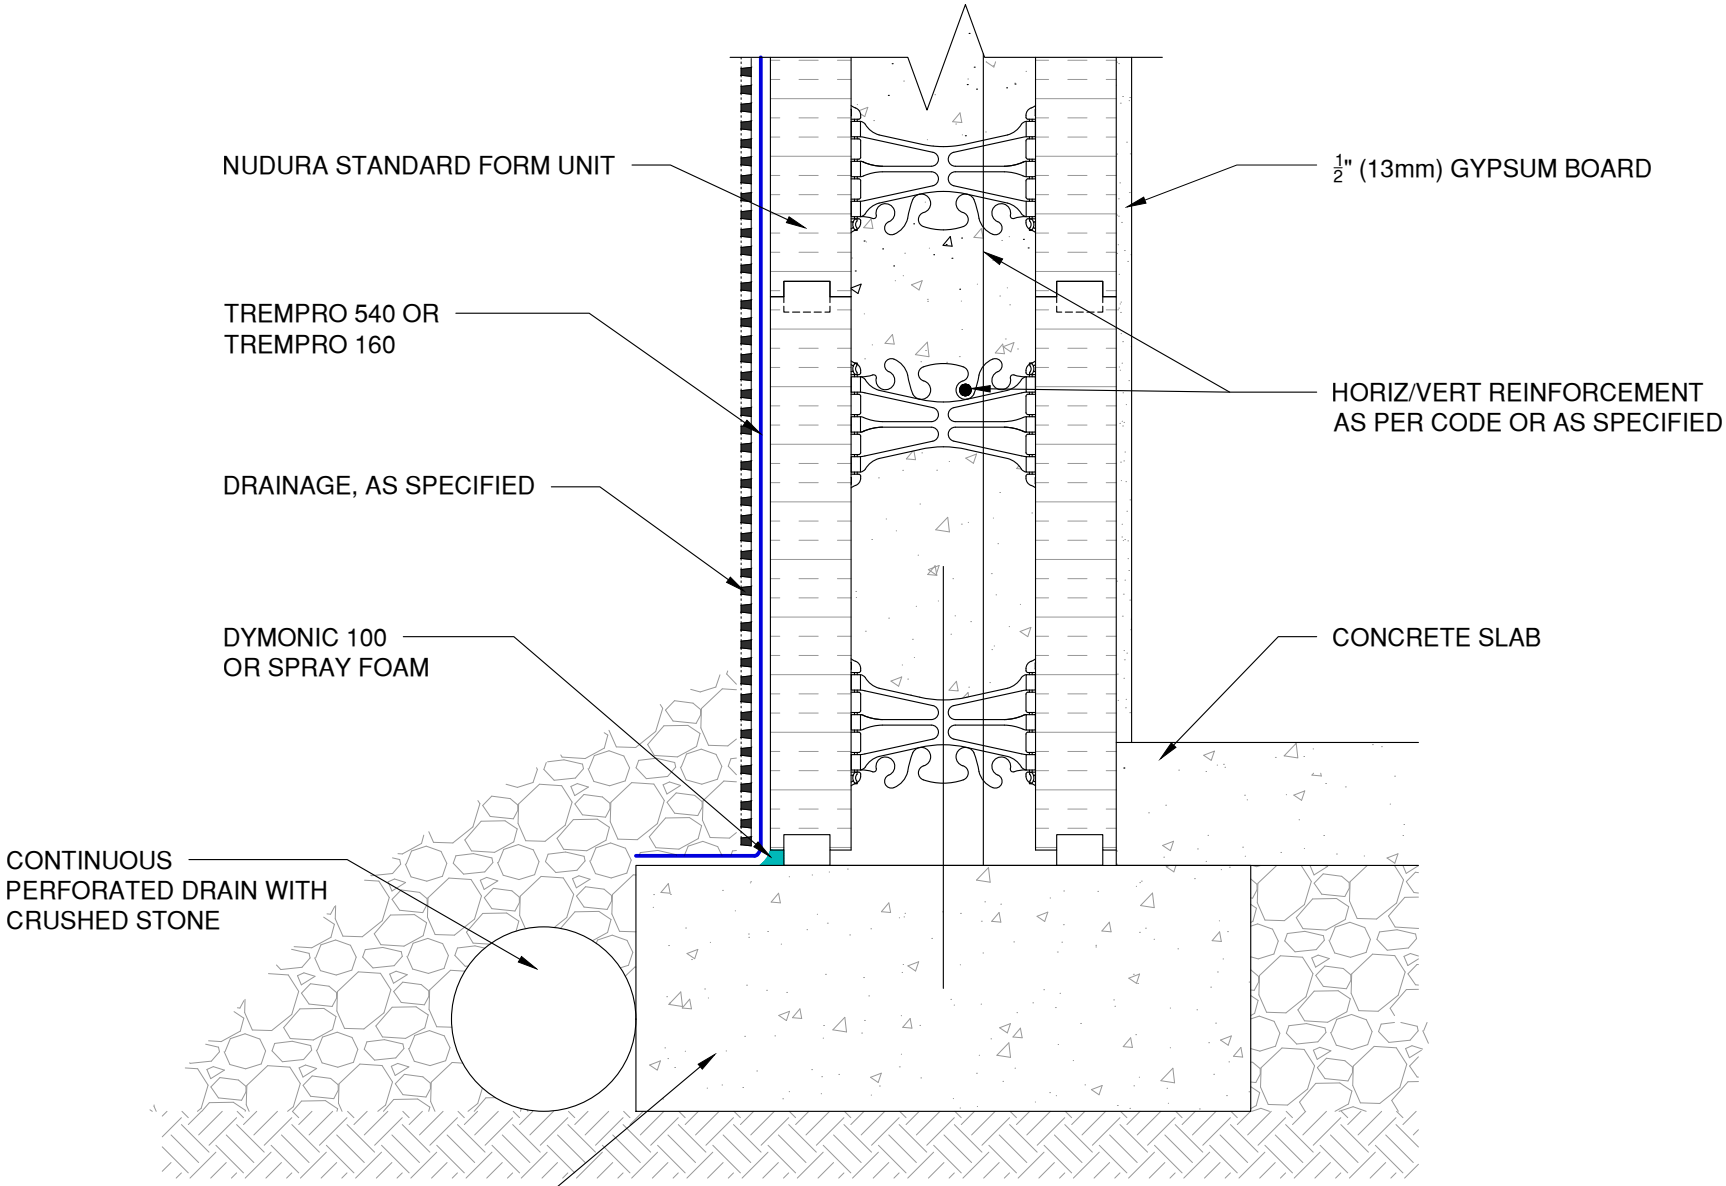

NOTE: SPECIFIC INFORMATION REQUIRED FOR COMPLIANCE WITH LOCAL CODES IS THE RESPONSIBILITY OF THE DESIGNER

TREMCO
Construction Products Group

Project:

Detail: Residential at Below Grade

This detail is intended for conceptual purposes only.

Drawn by: KAB | Checked by: KS/RW/JS/CB | Scale: NTS | Date: 12/1/2020

File Name:

R-BG-01

NOTE: SPECIFIC INFORMATION REQUIRED FOR COMPLIANCE WITH LOCAL CODES IS THE RESPONSIBILITY OF THE DESIGNER

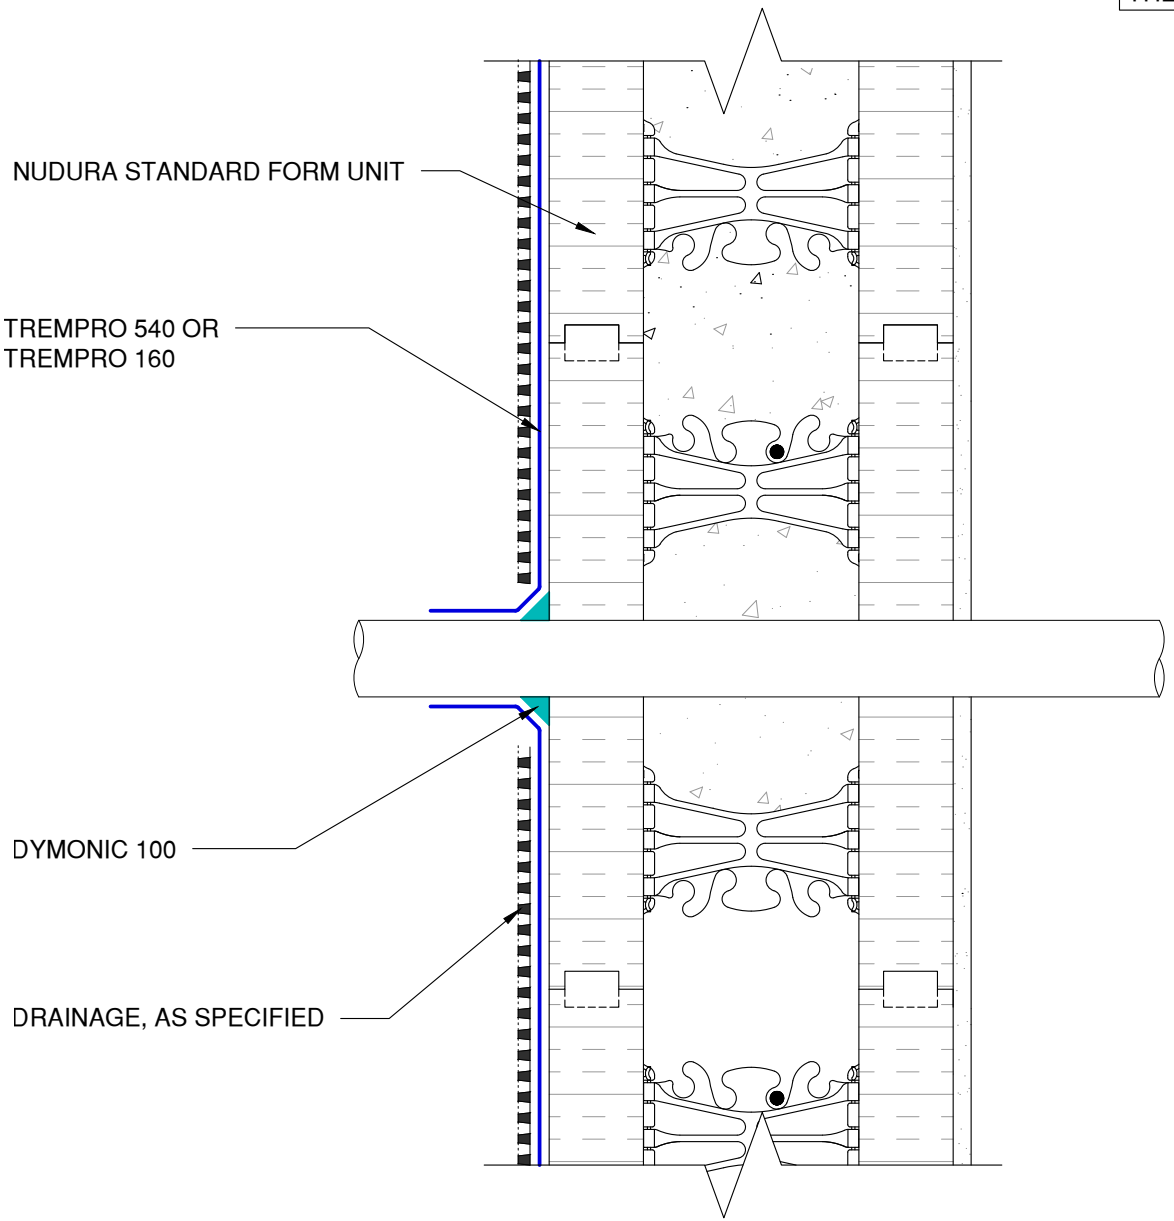

TREMCO
Construction Products Group

Project:

Detail: Residential Below Grade Penetration

This detail is intended for conceptual purposes only.

Drawn by: KAB

Checked by: KS/RW/JS/CB

Scale: NTS

Date: 12/4/2020

File Name:

R-BG-P-01

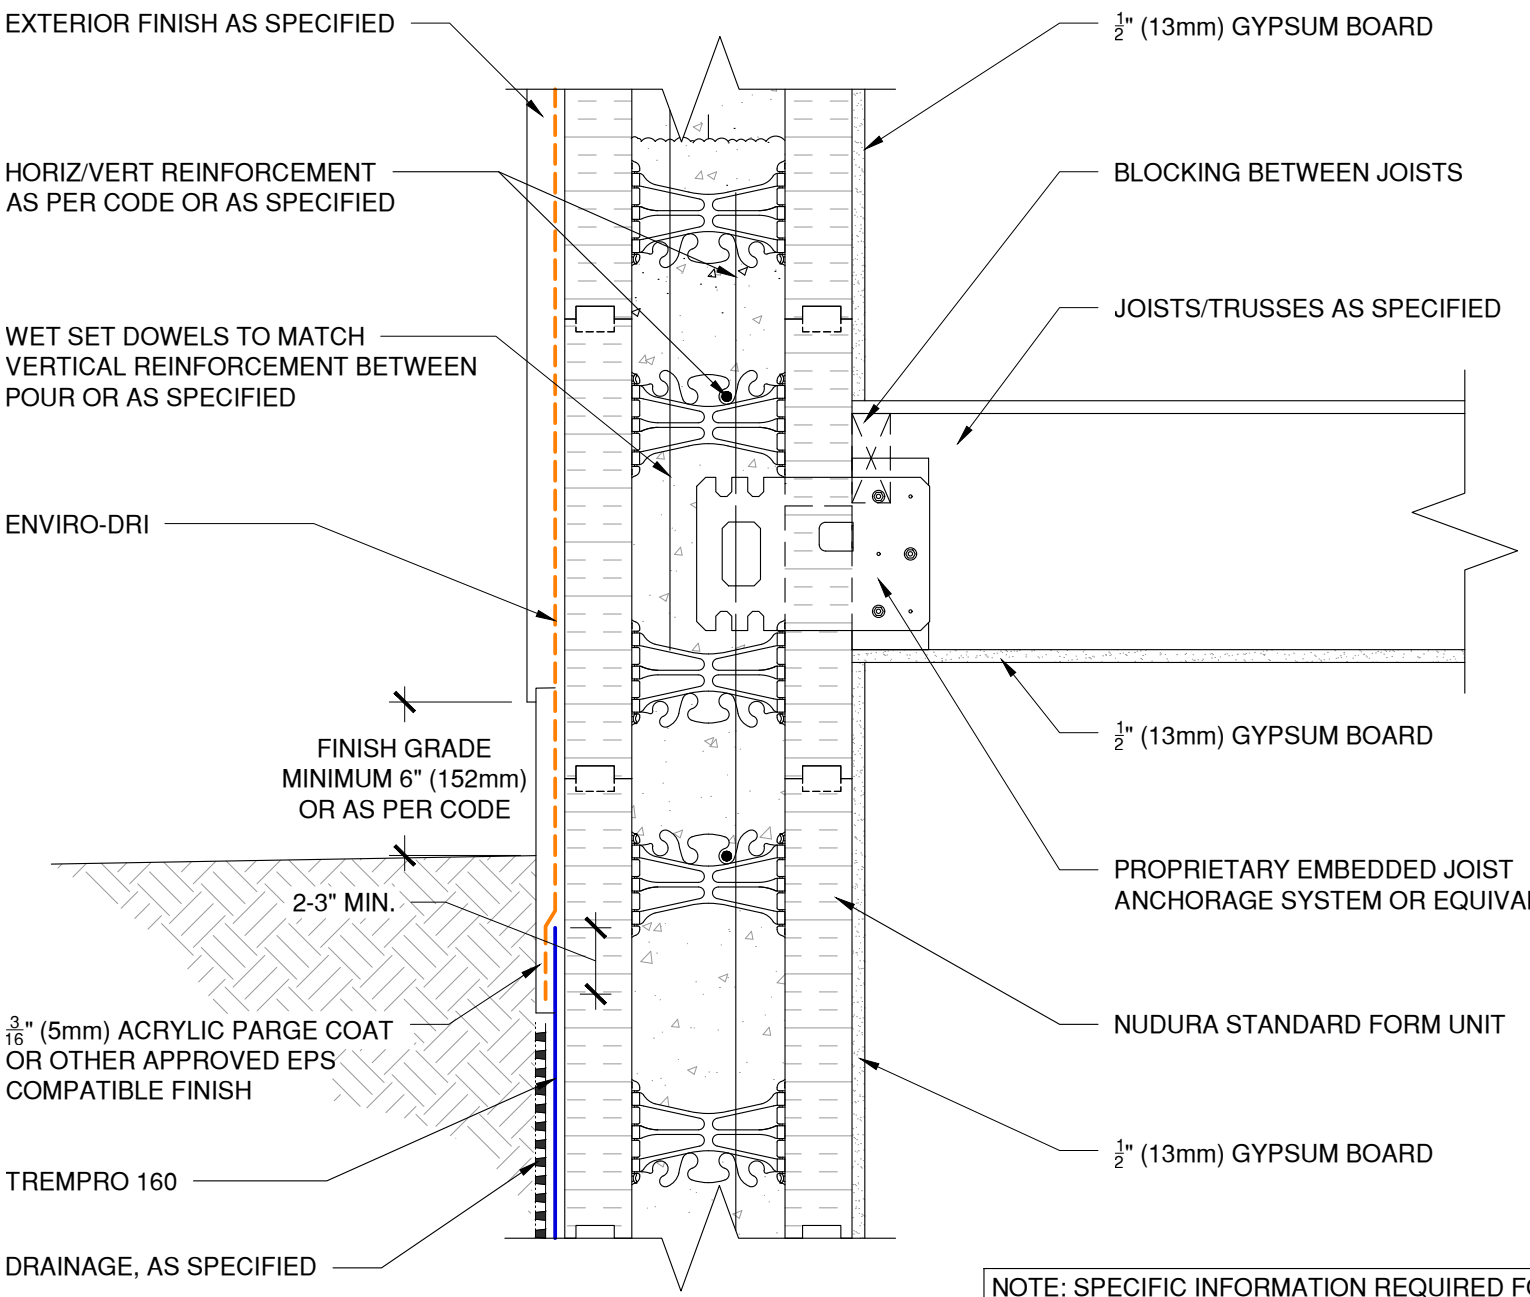

NOTE: SPECIFIC INFORMATION REQUIRED FOR COMPLIANCE WITH LOCAL CODES IS THE RESPONSIBILITY OF THE DESIGNER

TREMCO
Construction Products Group

Project:

Detail: Residential Below Grade to Above Grade Transition - TremPro 160 Option

This detail is intended for conceptual purposes only.

Drawn by:	Checked by:	Scale:	Date:
KAB	KS/RW/JS/CB	NTS	12/1/2020

File Name:

R-T-01